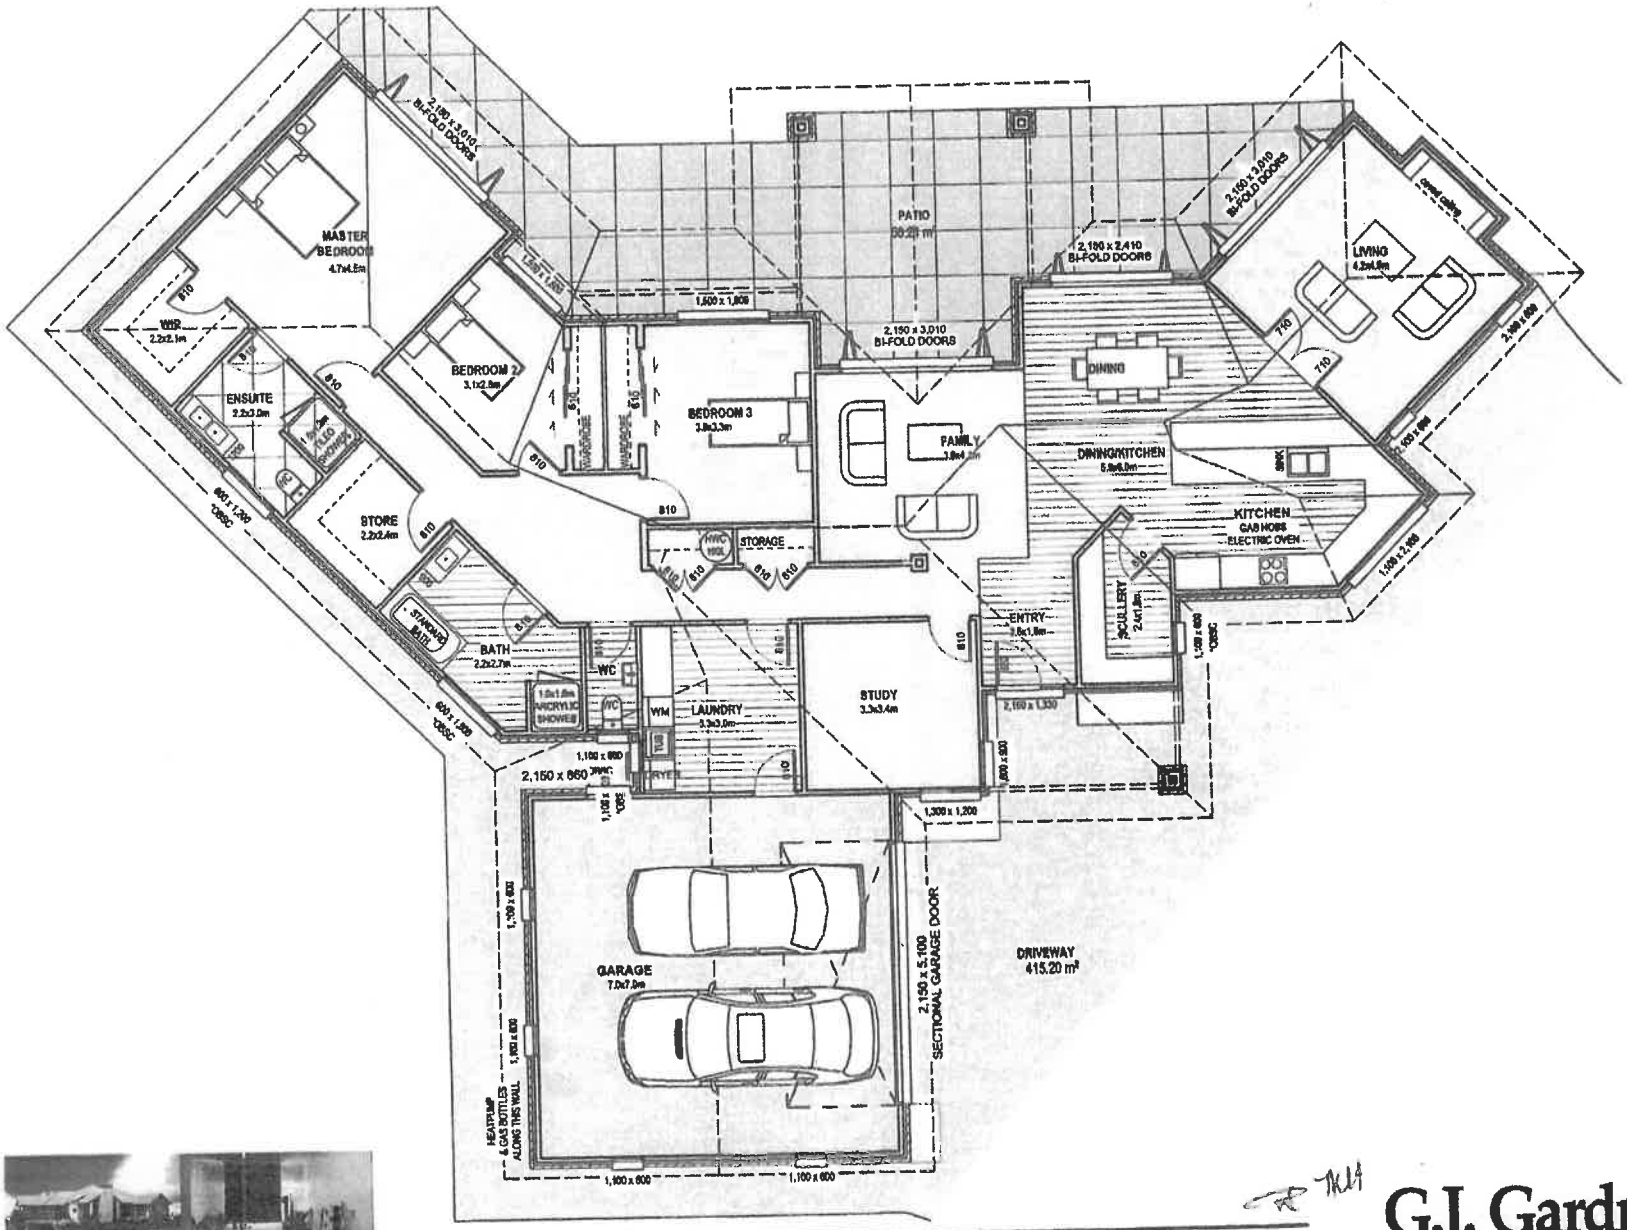


G.J. Gardner. HOMES

Client Details:
HOEFHAMER RESIDENCE
Address:
202A
THOMPSONS TRACK
KATIKATI

CONCEPT FLOOR PLAN	
Date: 14/03/2017	Sheet No: 2
Scale: 1:100	Drawn: Rana
Sales: Brendan Mark	

square metre
259.76m² over frame
269.82m² over brick

G.J. Gardner. HOMES

Concept plans only, these are not to be used for construction.
Site levels and a site investigation to be confirmed prior to commencement of work
COPYRIGHT: This plan remains the property of GJ Gardner Homes and is provided for the use as described above. This may not be used or reproduced in whole or part without written permission