
PLAN IS THE PROPERTY OF GH (Tauranga) Ltd.
UST NOT BE COPIED NOR USED BY ANY THIRD
Y WITHOUT THE CONSENT OF THE COMPANY

Western Bay of Plenty District Council
BC88213
APPROVED
These plans must remain on site.

Area Over Brick - 181.48 m²
Area Over Framing - 173.88 m²

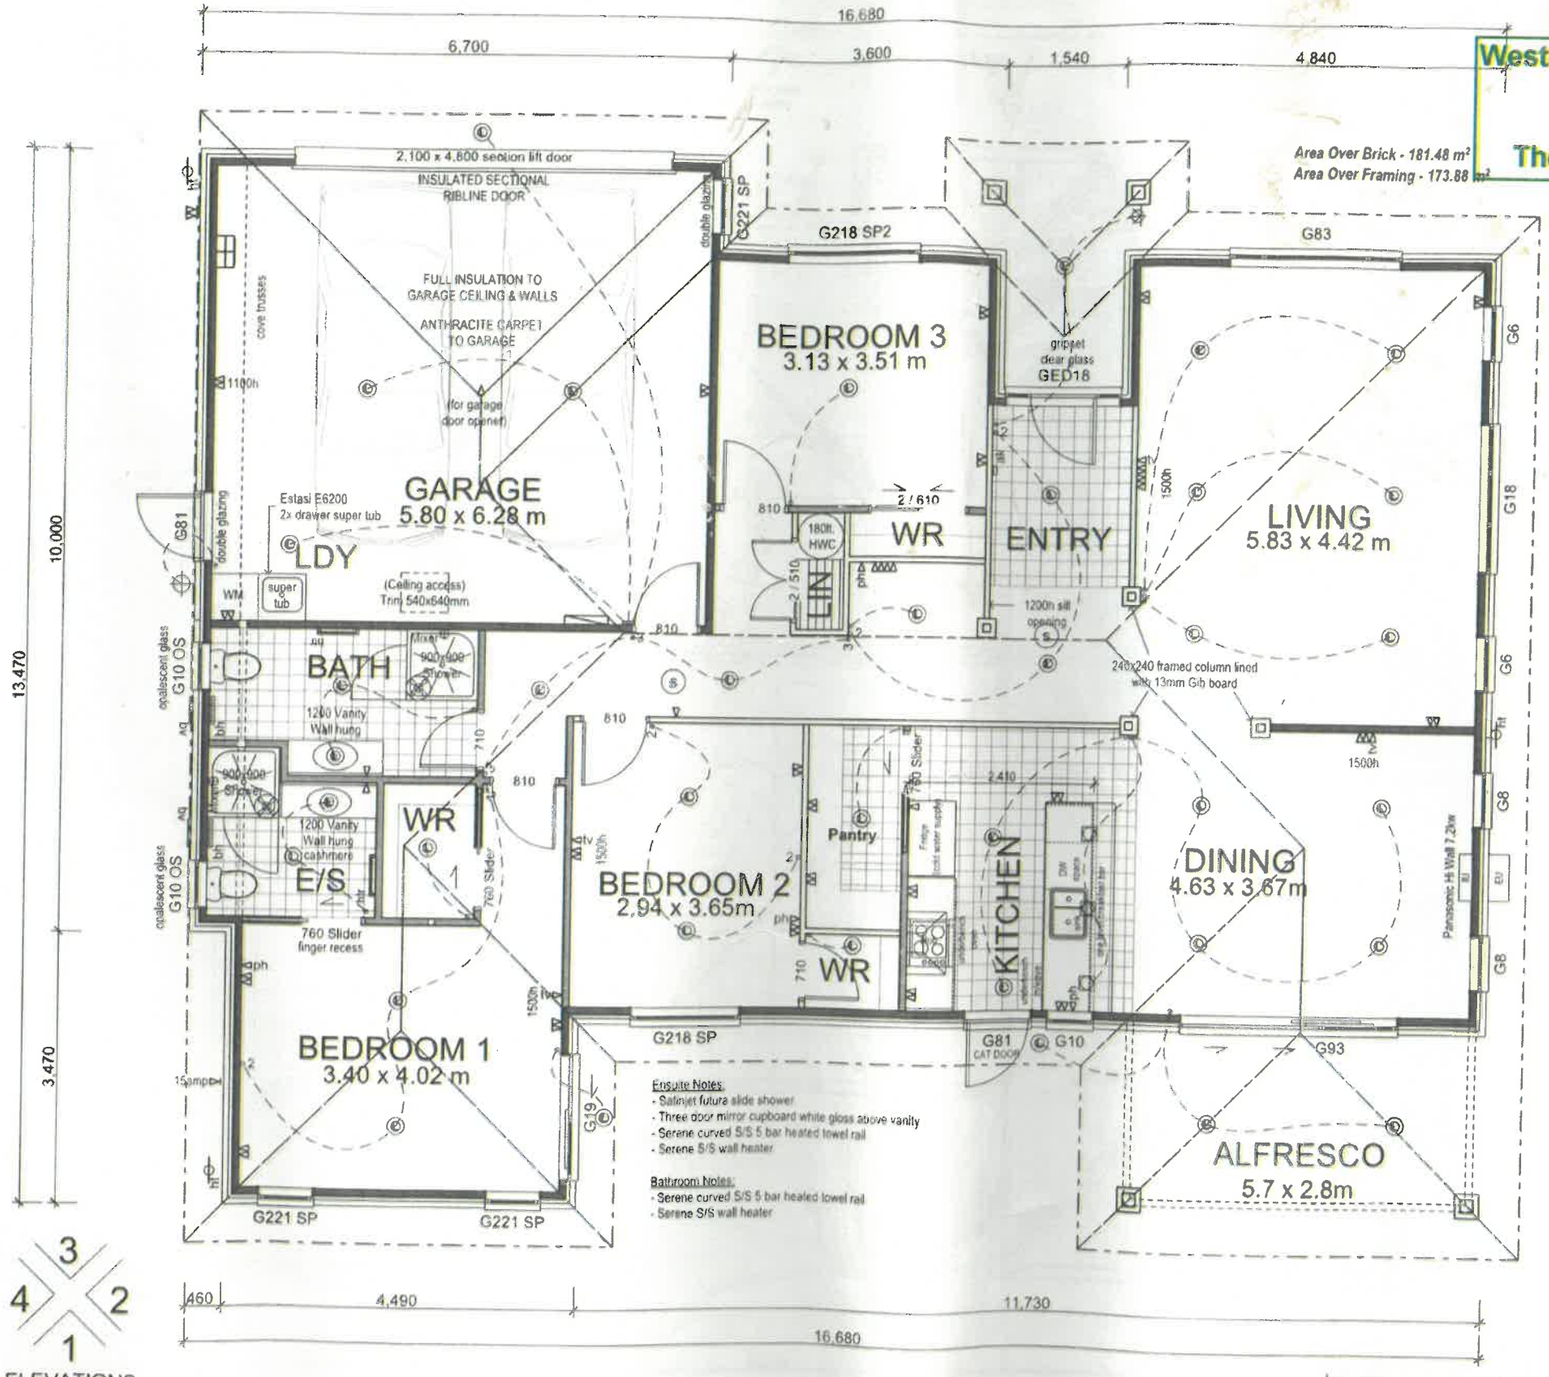

KEY

- Ceiling light - halogen
- Halogen pendant light
- Ceiling light - recessed
- Ceiling light
- Batten light
- LED light - recessed
- PIR sensor
- Wall light
- Owners own pendant light
- Owners own wall light
- F Fan Light on Timer
- 3 in 1 Heat Light Fan
- PL Pantry light
- Wall switch
- 2 2 way wall switch
- 3 3 way wall switch
- d Dimmer switch
- 2d Dimmer switch - 2 way
- Door bell
- Single socket outlet
- Double socket outlet
- tv TV ariel outlet
- ph Phone jack point
- Exterior power point
- s Smoke alarm
- Meter board
- ht Exterior hose tap
- Ceiling extractor fan
- Heated towel rail
- as Security Alarm sensor
- ak Security Alarm Keypad
- Gas continuous hot water
- gb Gas baycnet
- Distribution board
- IU Internal Heat Pump Unit
- EU External Heat Pump Unit
- Quad socket outlet

3
4 2
1
ELEVATIONS

Custom Brookfield FVESL078

generation HOMES

Electrical Plan

Lot 78 Fairview Estate
11 Muirfield Drive - Katikati

NOTE:
It is the contractors responsibility to check and verify all dimensions and levels on site before commencing any works

DESIGN	K. de Raat	DRAWN	V. P. Cooney
CHECKED	K. de Raat	CLIENT	GH (Tauranga) Ltd.
DATE	17/03/16	SCALE	1:75
SHEET	04		